Exhibit D.

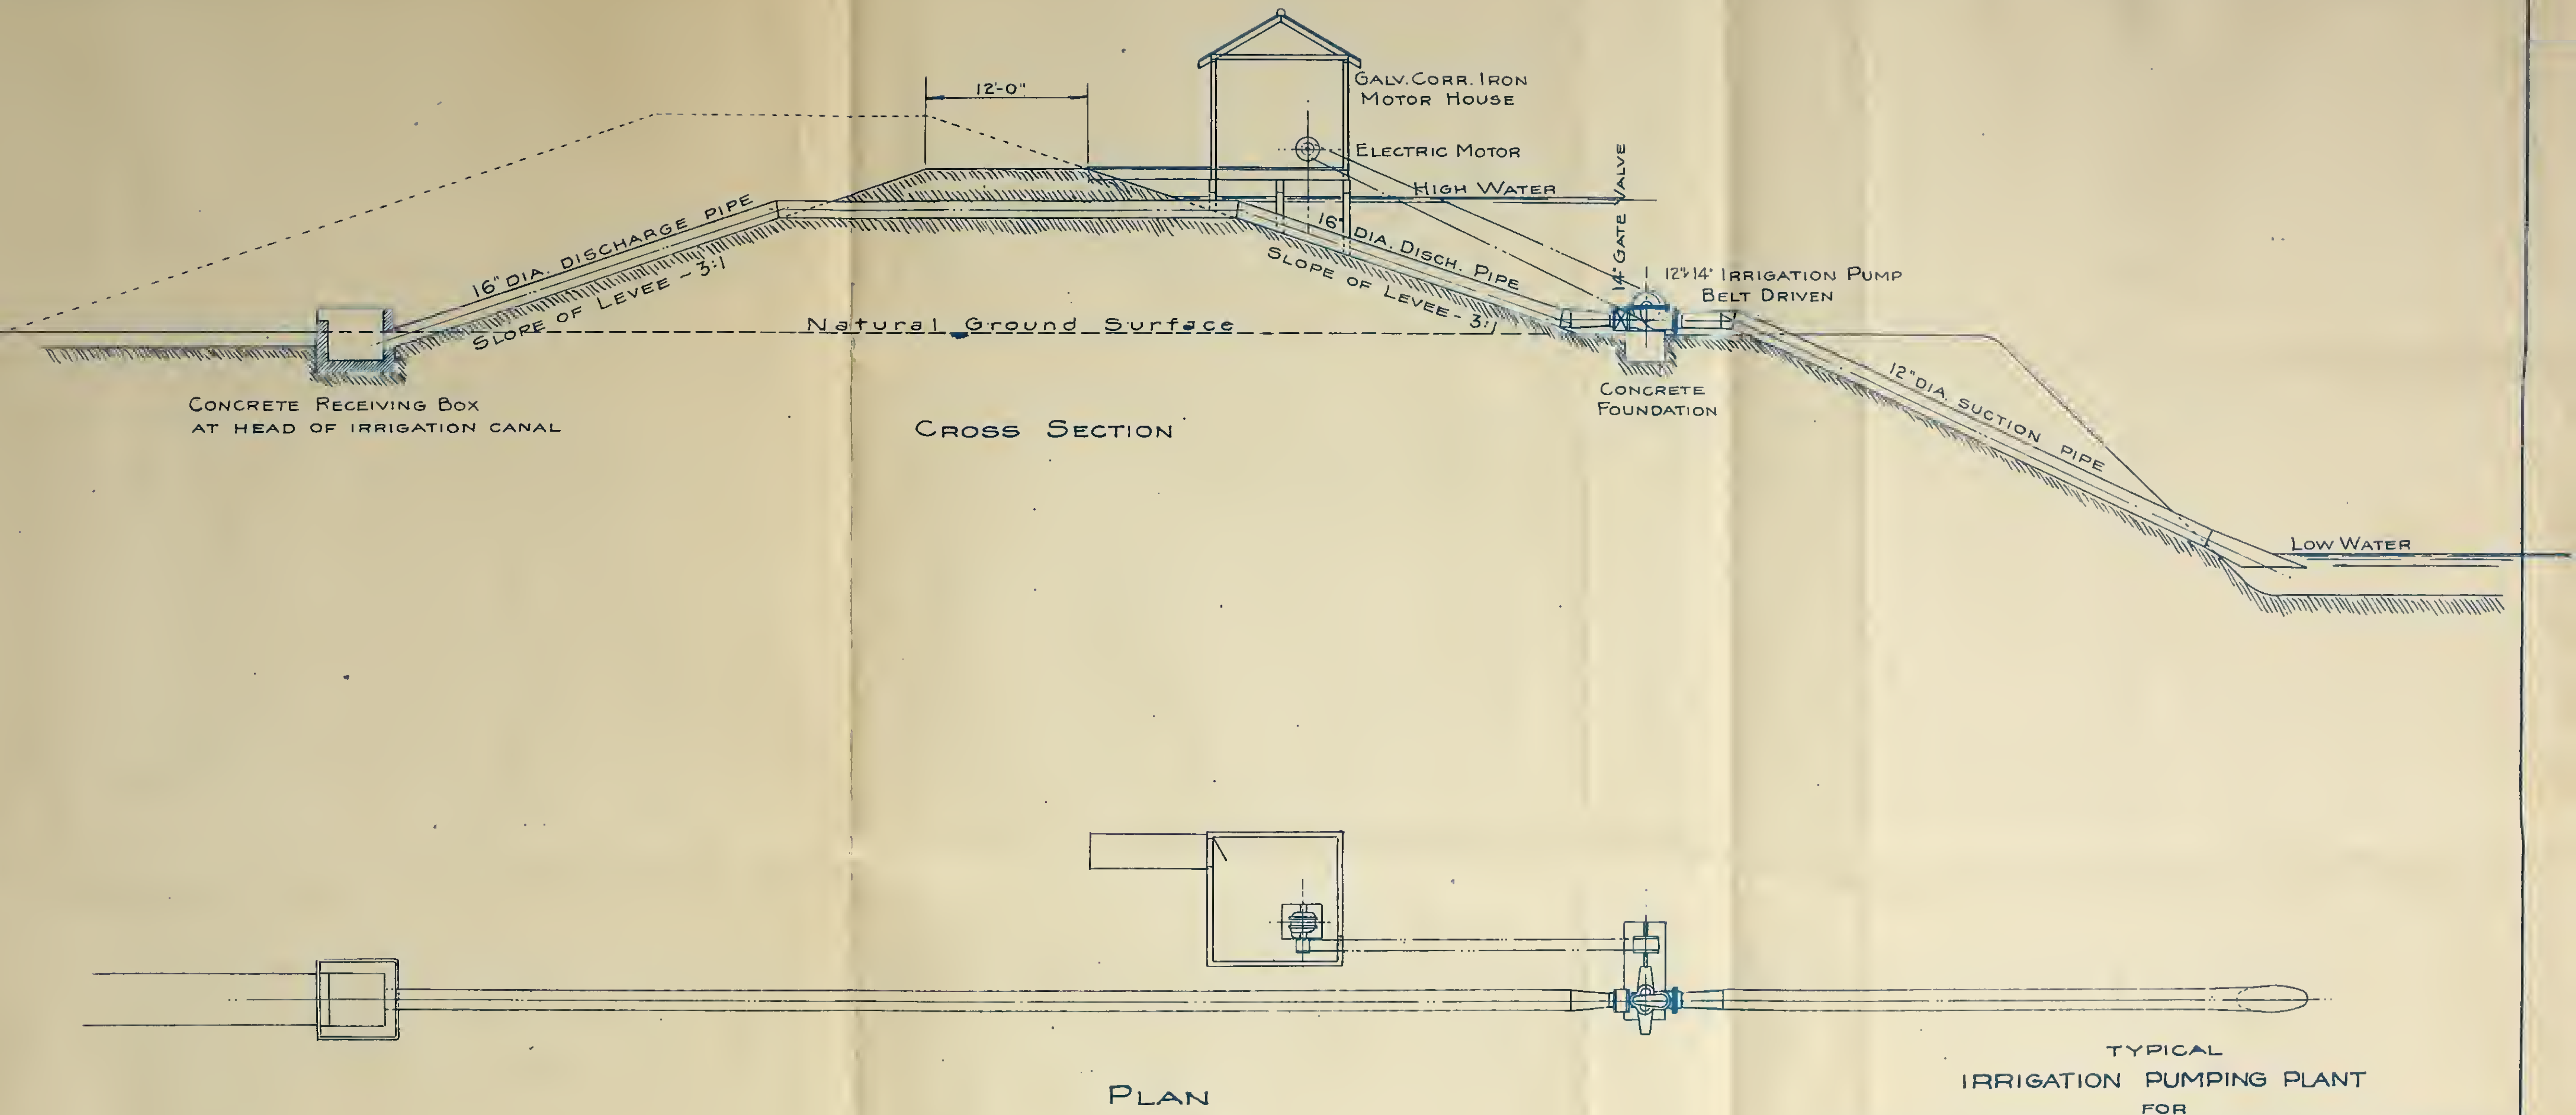

TYPICAL
IRRIGATION PUMPING PLANT
FOR
ISLAND RECLAMATION DISTRICT Nº 2062
A. O. STEWART, PRESIDENT
LOCATION SHOWN ON EXHIBIT "B"
SCALE - 1" = 10'

San Francisco
Feb. 13, 23.

F.C. Herrmann } Cons.
T.W. Ranson } Engs.

EXHIBIT C.

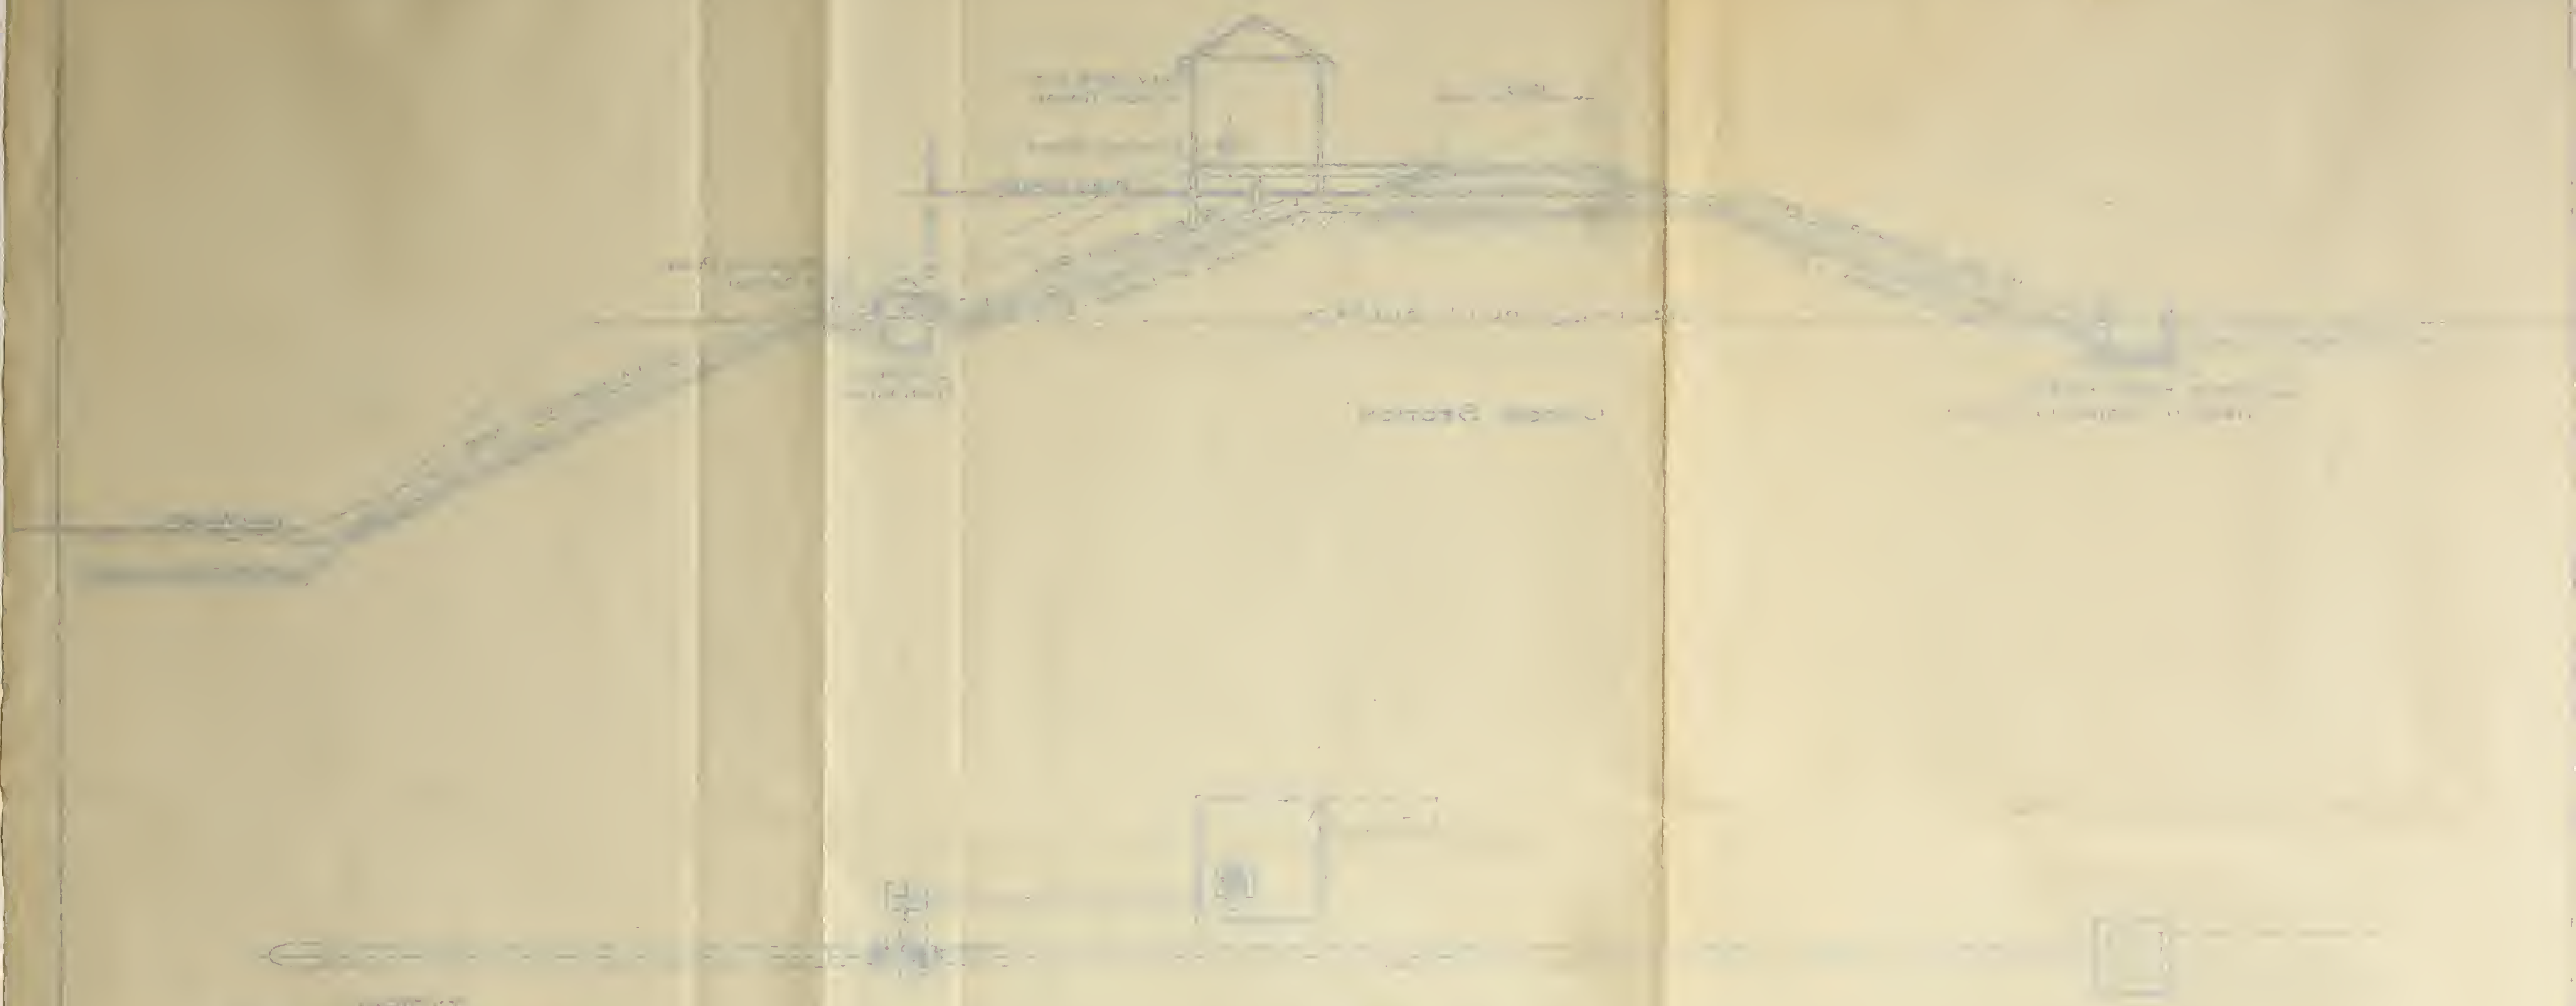

TYPICAL
IRRIGATION PUMPING PLANT
FOR
ISLAND RECLAMATION DISTRICT Nº 2062
A. U. STEWART PRESIDENT
LOCATION SHOWN ON EXHIBIT 'B'
SCALE 1" = 10'

San Francisco Feb. 3, 19[illegible]
R.C. Herrmann } Cons.
T. W. Hansen } Engrs.